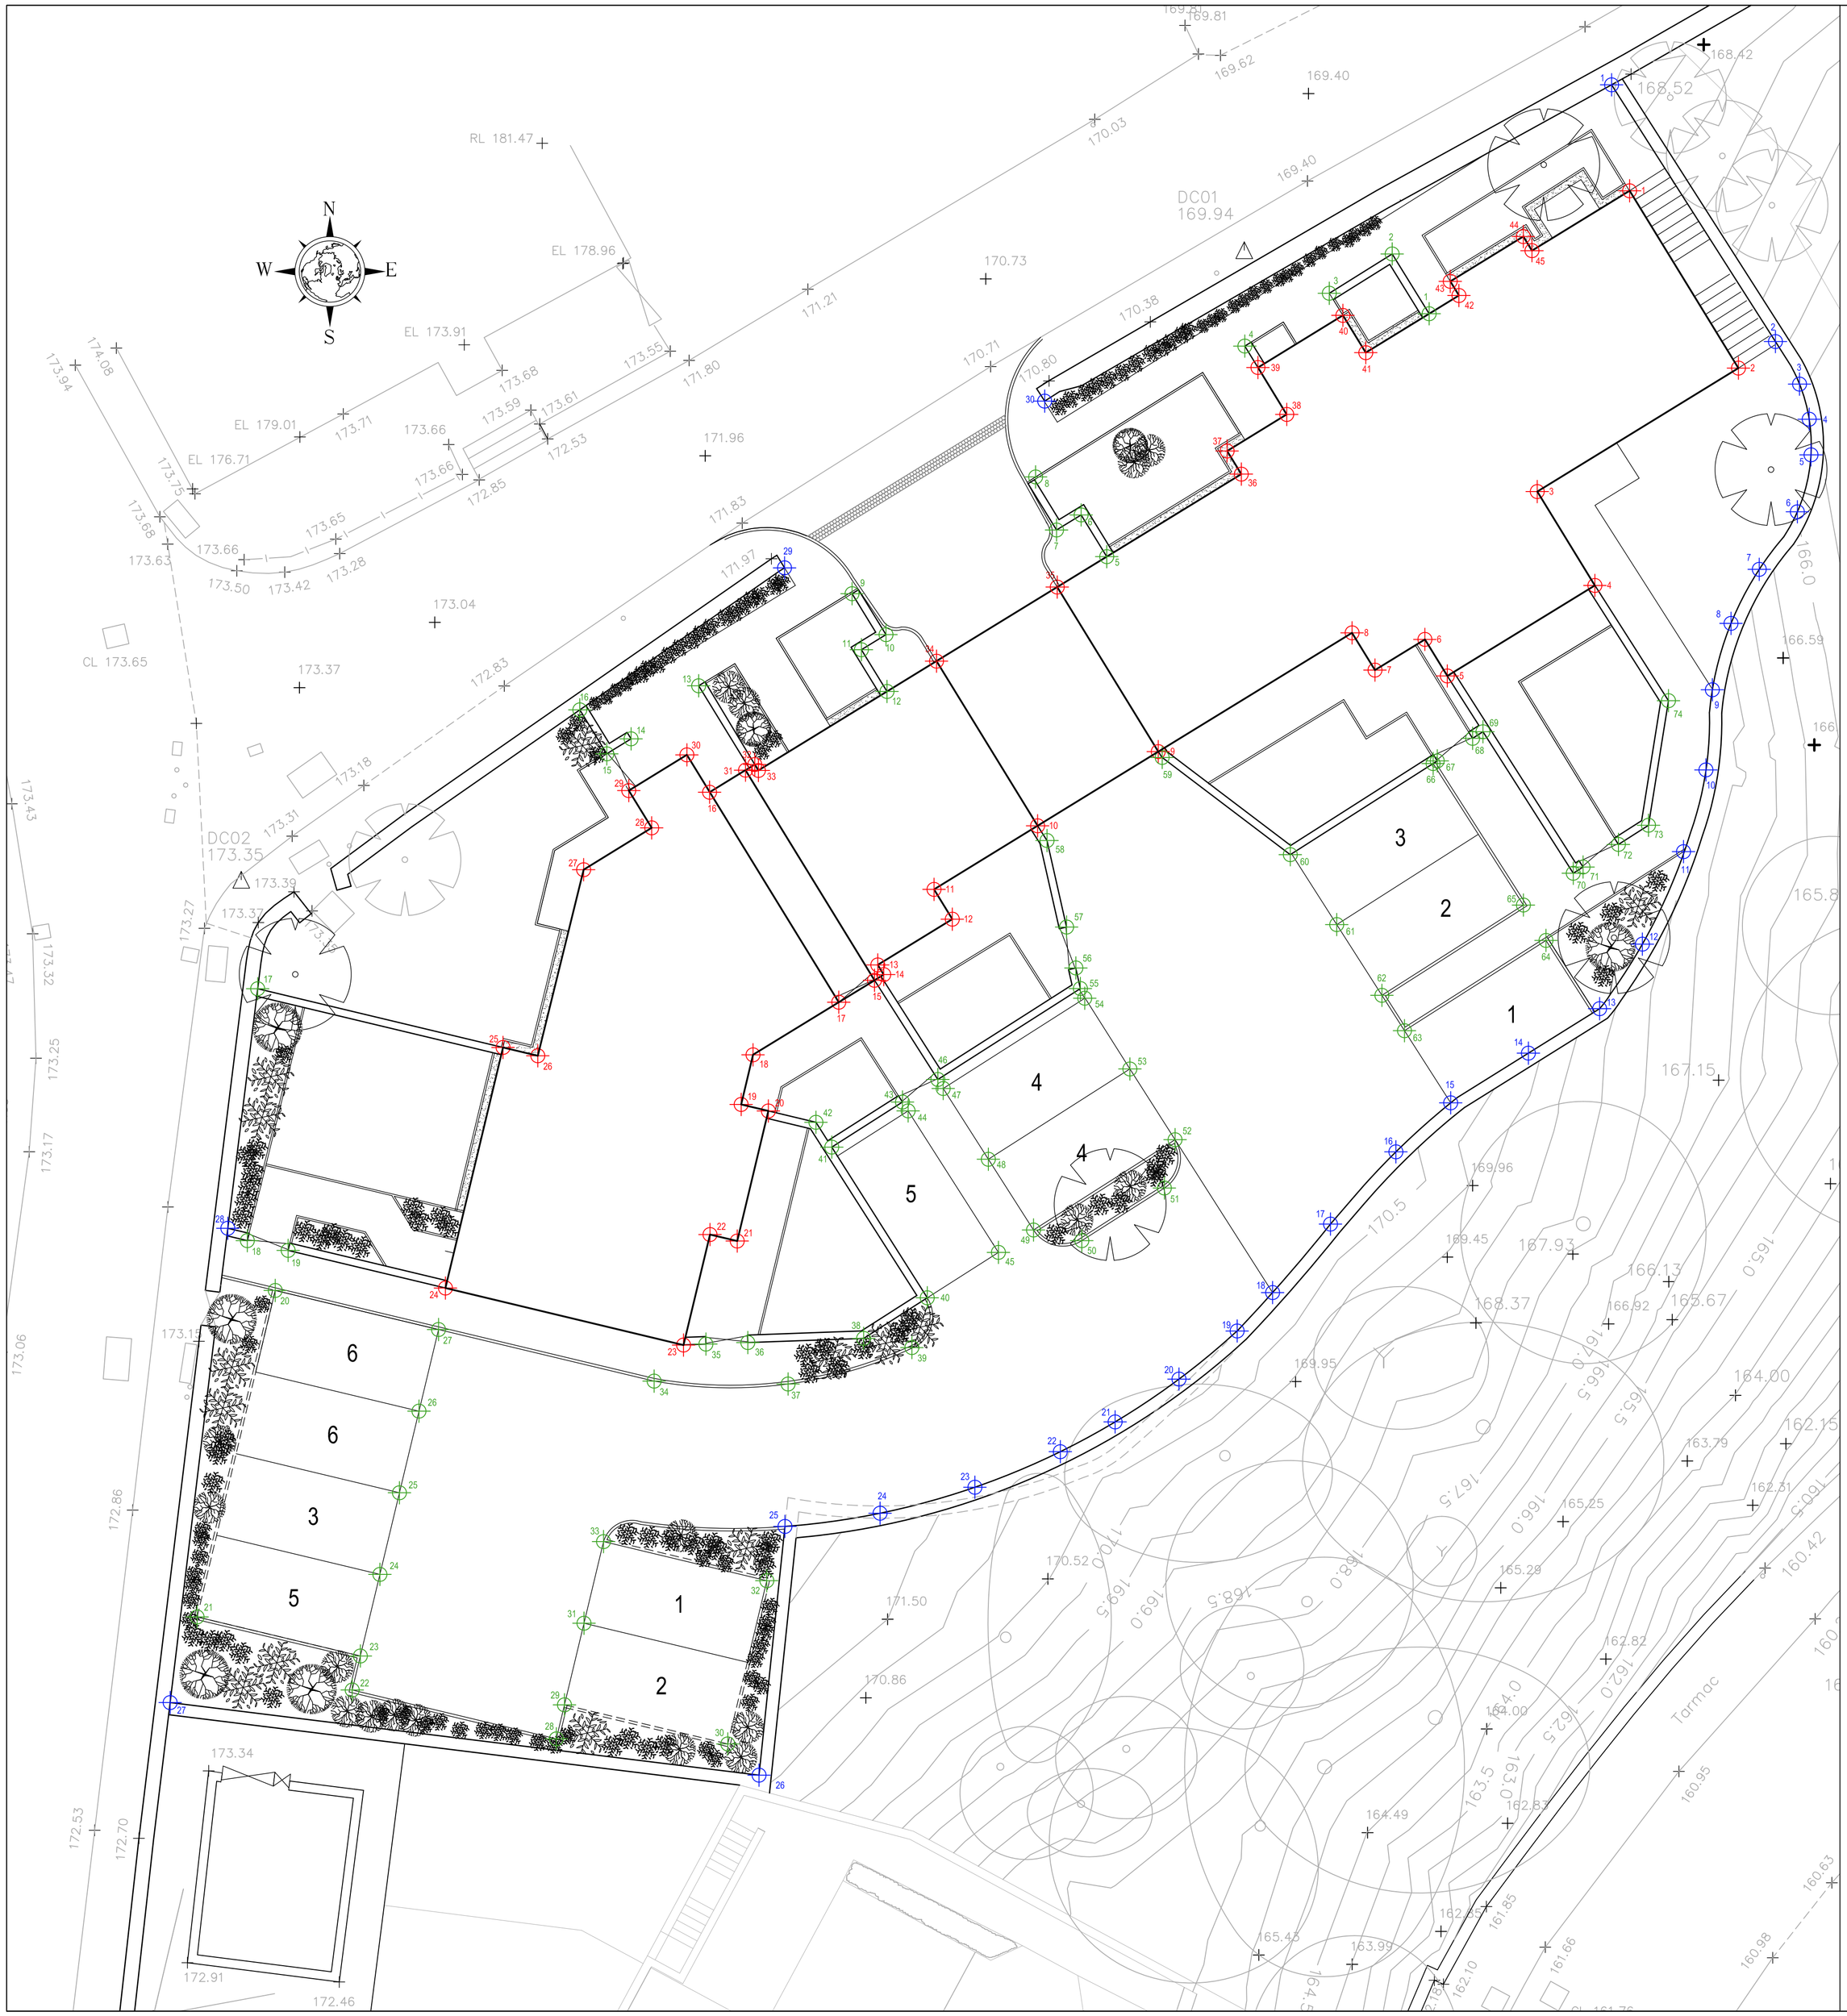

Building Footprint

	Northing	Easting
1	491.834	366.558
2	487.382	369.698
3	483.851	364.216
4	481.167	365.863
5	478.578	361.644
6	479.623	361.002
7	478.746	359.576
8	479.811	358.922
9	476.414	353.380
10	474.293	349.930
11	472.474	346.969
12	471.622	347.492
13	470.314	345.361
14	470.037	345.531
15	469.875	345.267
16	475.253	340.552
17	469.248	344.245
18	467.744	341.794
19	466.324	341.455
20	466.138	342.138
21	462.418	341.342
22	462.604	340.564
23	459.443	339.808
24	461.074	333.000
25	467.955	334.647
26	467.717	335.641
27	473.037	336.951
28	474.234	338.897
29	475.300	338.242
30	476.321	339.903
31	475.883	341.579
32	476.045	341.844
33	475.876	341.948
34	479.001	347.040
35	481.120	350.492
36	484.350	355.754
37	485.011	355.349
38	486.057	357.054
39	487.399	356.230
40	488.890	358.658
41	487.824	359.313
42	489.458	361.977
43	489.863	361.728
44	491.145	363.816
45	490.740	364.065

Boundary Wall

	Northing	Easting
1	495.484	366.341
2	488.141	371.025
3	486.924	371.715
4	485.920	371.991
5	484.902	372.042
6	483.273	371.652
7	481.627	370.563
8	480.082	369.755
9	478.183	369.222
10	475.892	369.039
11	473.554	368.397
12	470.909	367.221
13	469.063	365.998
14	467.791	363.963
15	466.370	361.740
16	464.969	360.174
17	462.903	358.304
18	460.944	356.649
19	459.846	355.635
20	458.470	353.973
21	457.245	352.146
22	456.394	350.579
23	455.377	348.138
24	454.634	345.426
25	454.256	342.707
26	447.143	341.966
27	449.219	325.129
28	462.784	326.779
29	481.670	342.695
30	486.438	350.133

General Site

	Northing	Easting
1	488.937	361.124
2	490.647	360.068
3	489.522	358.270
4	488.011	355.855
5	481.990	351.907
6	483.184	351.175
7	482.752	350.472
8	484.270	349.874
9	480.930	344.625
10	479.759	345.596
11	479.328	344.893
12	478.135	345.625
13	478.297	340.239
14	476.780	338.307
15	476.351	337.614
16	477.609	336.842
17	469.633	327.632
18	462.429	327.336
19	462.150	328.503
20	461.004	328.134
21	451.668	325.900
22	449.578	330.335
23	450.551	330.568
24	452.885	331.127
25	455.219	331.685
26	457.553	332.244
27	459.887	332.802
28	448.182	336.170
29	449.154	336.403
30	448.037	341.071
31	452.705	342.189
32	452.705	342.189
33	453.823	337.520
34	458.412	338.966
35	459.471	340.447
36	459.515	341.646
37	458.329	342.796
38	459.634	344.956
39	459.372	346.336
40	460.795	346.775
41	465.103	344.045
42	465.814	343.593
43	466.393	346.067
44	466.140	346.229
45	462.094	348.810
46	467.038	347.078
47	466.780	347.231
48	464.757	348.522
49	462.734	349.813
50	462.428	351.194
51	463.935	353.555
52	465.316	353.860
53	467.339	352.569
54	469.362	351.278
55	469.639	351.154
56	470.228	351.025
57	471.398	350.760
58	473.872	350.199
59	476.247	353.491
60	473.468	357.154
61	471.468	358.483
62	469.445	359.774
63	468.433	360.419
64	471.015	364.465
65	472.027	363.820
66	476.073	361.238
67	476.149	361.357
68	476.794	362.368
69	476.983	362.663
70	472.936	365.245
71	473.115	365.525
72	473.760	366.536
73	474.309	367.396
74	477.871	367.967

Notes

Any dimensions to be checked on site prior to any work commencing

DRAFT

Rev.	Description	Init.	Date

aracus ltd
Architectural Design
Technical Drawings
Measured Building & Site Surveys

www.aracus.com

Tel : 07800870974
Email : info@aracus.com

Project
Development at High St, Bollington
Harold Cumberbirch

Title
Site Setting Out

Project Manager/ Checked	Drawn By	Scale	Date
ADF	ADF	1:100 @ A1	Feb 2015

Arch./Des.	Drawing Number	Rev.
ADF	034-03-03	