ALL TOILET, EN-SUITE & BATHROOM SANITARYWARE TO BE PROVIDED BY ARMITAGE VENESTA, AND FITTED IN ACCORDANCE WITH MANUFACTURER'S INSTRUCTIONS.
ONCE FITTED, ALL WC LIDS ARE TO BE STABLE WHEN IN "OPEN" POSITION.
ALL SANITARYWARE TO BE TESTED IN ACCORDANCE WITH UK BUILDING REGULATIONS AND RELEVANT CODES OF PRACTICE. ANY LEAKS AND OTHER DEFECTS TO BE MADE GOOD PRIOR TO THE APPLICATION OF FINISHES.

PIPEWORK TO BE CONCEALED WITHIN FLOOR VOIDS BETWEEN EASI-JOIST WEBS. REFER TO ABOVE-GROUND DRAINAGE PLAN FOR PIPE RUNS

REFER TO KITCHEN WORKTOP DRAWING FOR KITCHEN SINK SPECS

FIRST FLOOR

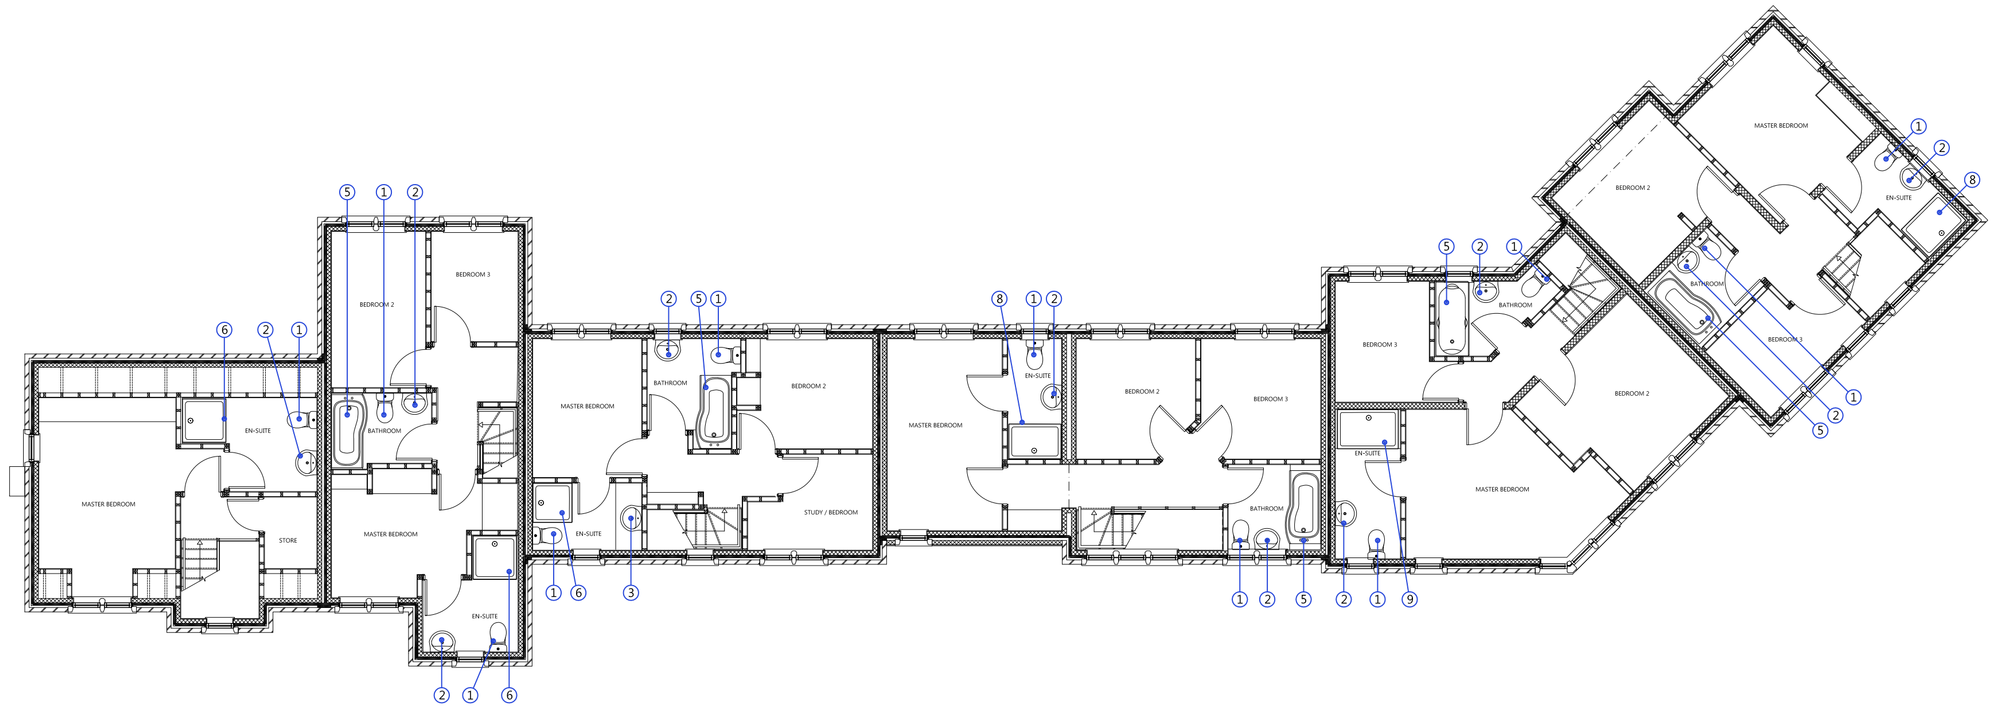

GROUND FLOOR

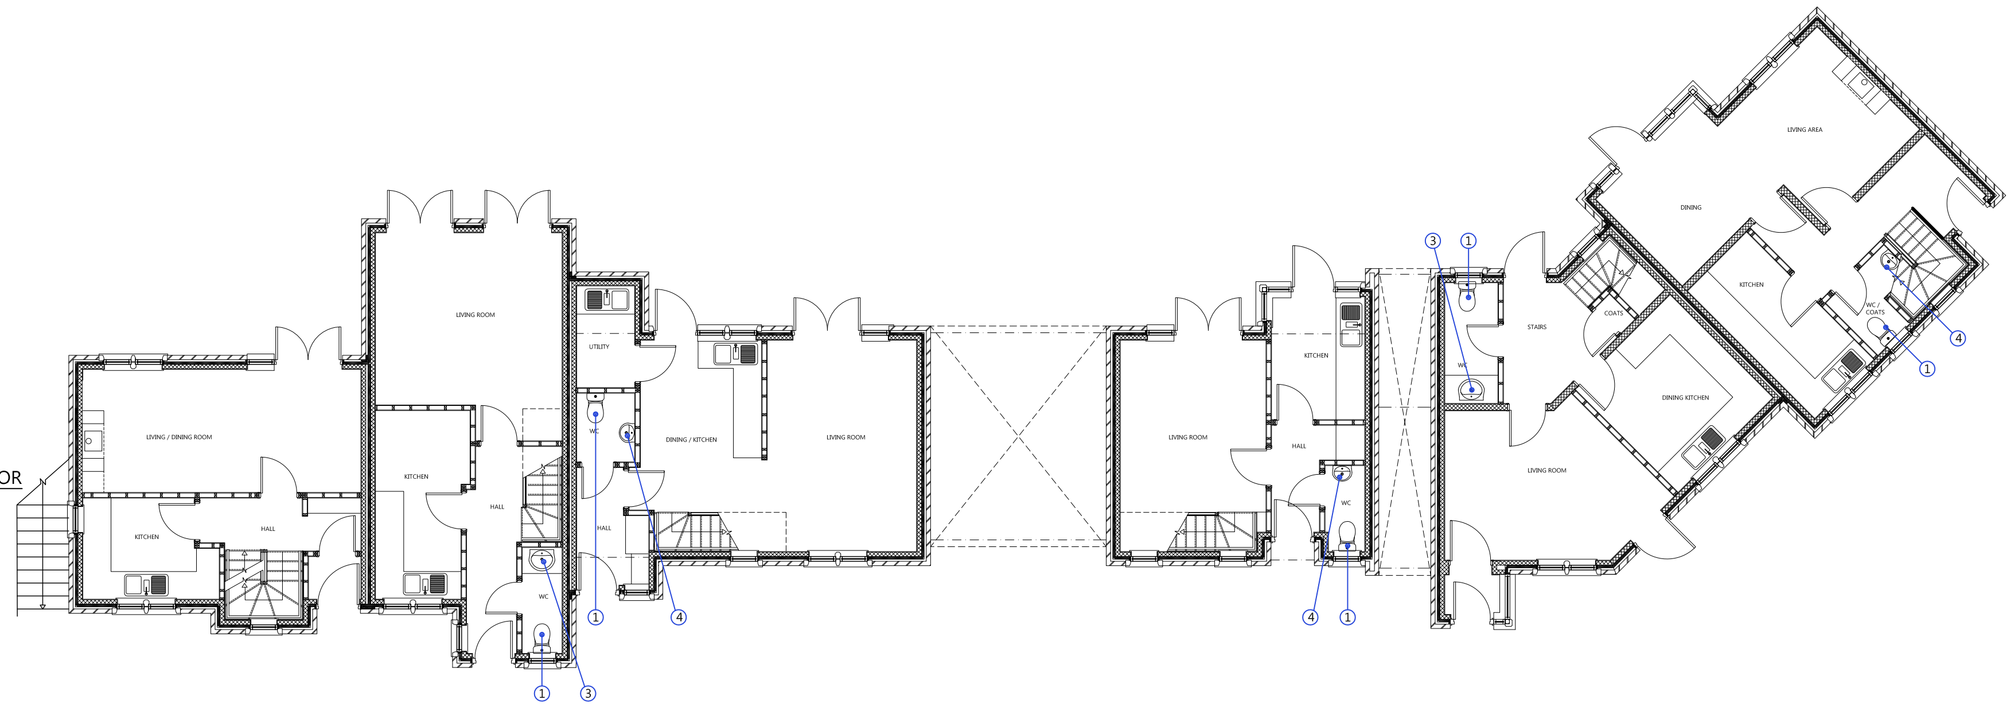

LOWER GROUND FLOOR

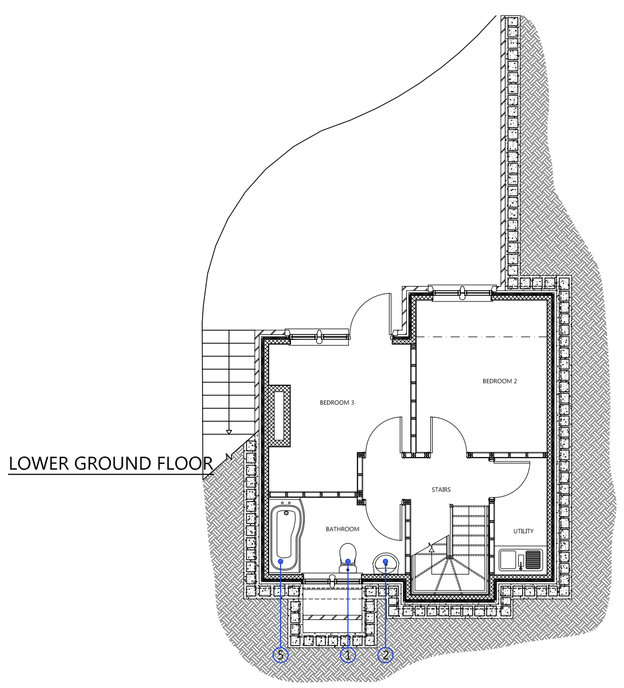

① ALTO CLOSE COUPLED WC PAN - CONCEALED BOTTOM OUTLET

E7598 ALTO CLOSE COUPLED WC PAN, CONCEALED BOTTOM OUTLET
E7593 ALTO CLOSE COUPLED 6/4 LITRE DUAL FLUSH VALVE CISTERN, BOTTOM SUPPLY AND INTERNAL OVERFLOW, TOP FLUSH BUTTON
E7590 ALTO SEAT AND COVER WITH STAINLESS STEEL HINGES

② ALTO 60CM PEDESTAL WASHBASIN, 1 TAPHOLE

E7465 ALTO 60CM WASHBASIN, 1 TAPHOLE WITH OVERFLOW
E7402 ALTO/SPACE PEDESTAL
B8529 ALTO ONE HOLE BASIN MIXER WITH POP-UP WASTE - SINGLE LEVER.
S8910 TRAP 1¼" PLASTIC BOTTLE, 75MM SEAL, MULTI-PURPOSE OUTLET

③ ALTO COUNTERTOP WASHBASIN, 56CM 1 TAPHOLE

R4108 ALTO 56CM COUNTERTOP WASHBASIN, 1 TAPHOLE
B9673 ALTO DUAL CONTROL ONE HOLE BASIN MIXER WITH POP-UP WASTE
S8910 TRAP 1¼" PLASTIC BOTTLE, 75MM SEAL, MULTI-PURPOSE OUTLET

④ ALTO HANDRINSE WASHBASIN, 45CM 1 TAPHOLE

E7425 ALTO 45CM WASHBASIN, 1 TAPHOLE
E7502 ALTO/SPACE FULL-PEDESTAL (MOUNTED USING 2NO SCREWS THROUGH BACK OF BASIN (NOT SUPPLIED WITH BASIN ORDER FROM ARMITAGE),
B9673 ALTO DUAL CONTROL ONE HOLE BASIN MIXER WITH POP-UP WASTE
S8910 TRAP 1¼" PLASTIC BOTTLE, 75MM SEAL, MULTI-PURPOSE OUTLET

⑤ ALTO 170CM X 80CM SHOWER BATH

E7602 ALTO 170 X 80CM SHOWER BATH
B9675 ALTO DUAL CONTROL TWO HOLE BATH SHOWER MIXER WITH SHOWER SET
E7604 ALTO 170CM SHOWER BATH FRONT PANEL
E7606 ALTO 70CM SHOWER BATH END PANEL
E5795 WASTE 1½" BATH POP-UP WASTE AND OVERFLOW COMPONENTS ONLY
E5800 BATH POP-UP WASTE OPERATING HANDLE AND COVER ONLY
E7607 ALTO SHOWER BATH SCREEN WITH CLEAR GLASS AND SILVER FINISH

⑥ IDEALITE FLAT TOP SHOWER TRAY, 1000 x 1000MM & CP WASTE

L6313 IDEALITE FLAT TOP LOW PROFILE SHOWER TRAY 1000 x 1000MM
L6308 FLEXIBLE WASTE PIPE
LV69967 SHOWER TRAY ADHESIVE UPSTAND
A4814 CERATHERM 100 THERMOSTATIC EXPOSED SHOWER PACK WITH FAST FIX AND IDEALRAIN M3 SHOWER KIT

⑦ IDEALITE FLAT TOP SHOWER TRAY, 900 x 900MM & CP WASTE

L6313 IDEALITE FLAT TOP LOW PROFILE SHOWER TRAY 900 x 900MM
L6308 FLEXIBLE WASTE PIPE
LV69967 SHOWER TRAY ADHESIVE UPSTAND
A4814 CERATHERM 100 THERMOSTATIC EXPOSED SHOWER PACK WITH FAST FIX AND IDEALRAIN M3 SHOWER KIT

⑧ IDEALITE UPSTAND LOW PROFILE SHOWER TRAY, 1200 X 900MM
L6336 IDEALITE UPSTAND LOW PROFILE SHOWER TRAY 1200 X 900MM
L6308 FLEXIBLE WASTE PIPE

⑨ IDEALITE UPSTAND LOW PROFILE SHOWER TRAY, 1400 X 800MM
L6336 IDEALITE UPSTAND LOW PROFILE SHOWER TRAY 1400 X 800MM
L6308 FLEXIBLE WASTE PIPE

Notes

Any dimensions to be checked on site prior to any work commencing

DRAFT

Rev.	Description	Init.	Date

aracus ltd
Architectural Design
Technical Drawings
Measured Building & Site Surveys
www.aracus.com
Tel : 07800870974
Email : info@aracus.com

Project
Development at High St. Bollington
Harold Cumberbirch

Title
Sanitaryware Detail

Project Manager/ Checked	Drawn By	Scale	Date
ADF	ADF	1:100 @ A1	Feb 2015

Arch./Des.	Drawing Number	Rev.
ADF	034-03-31	